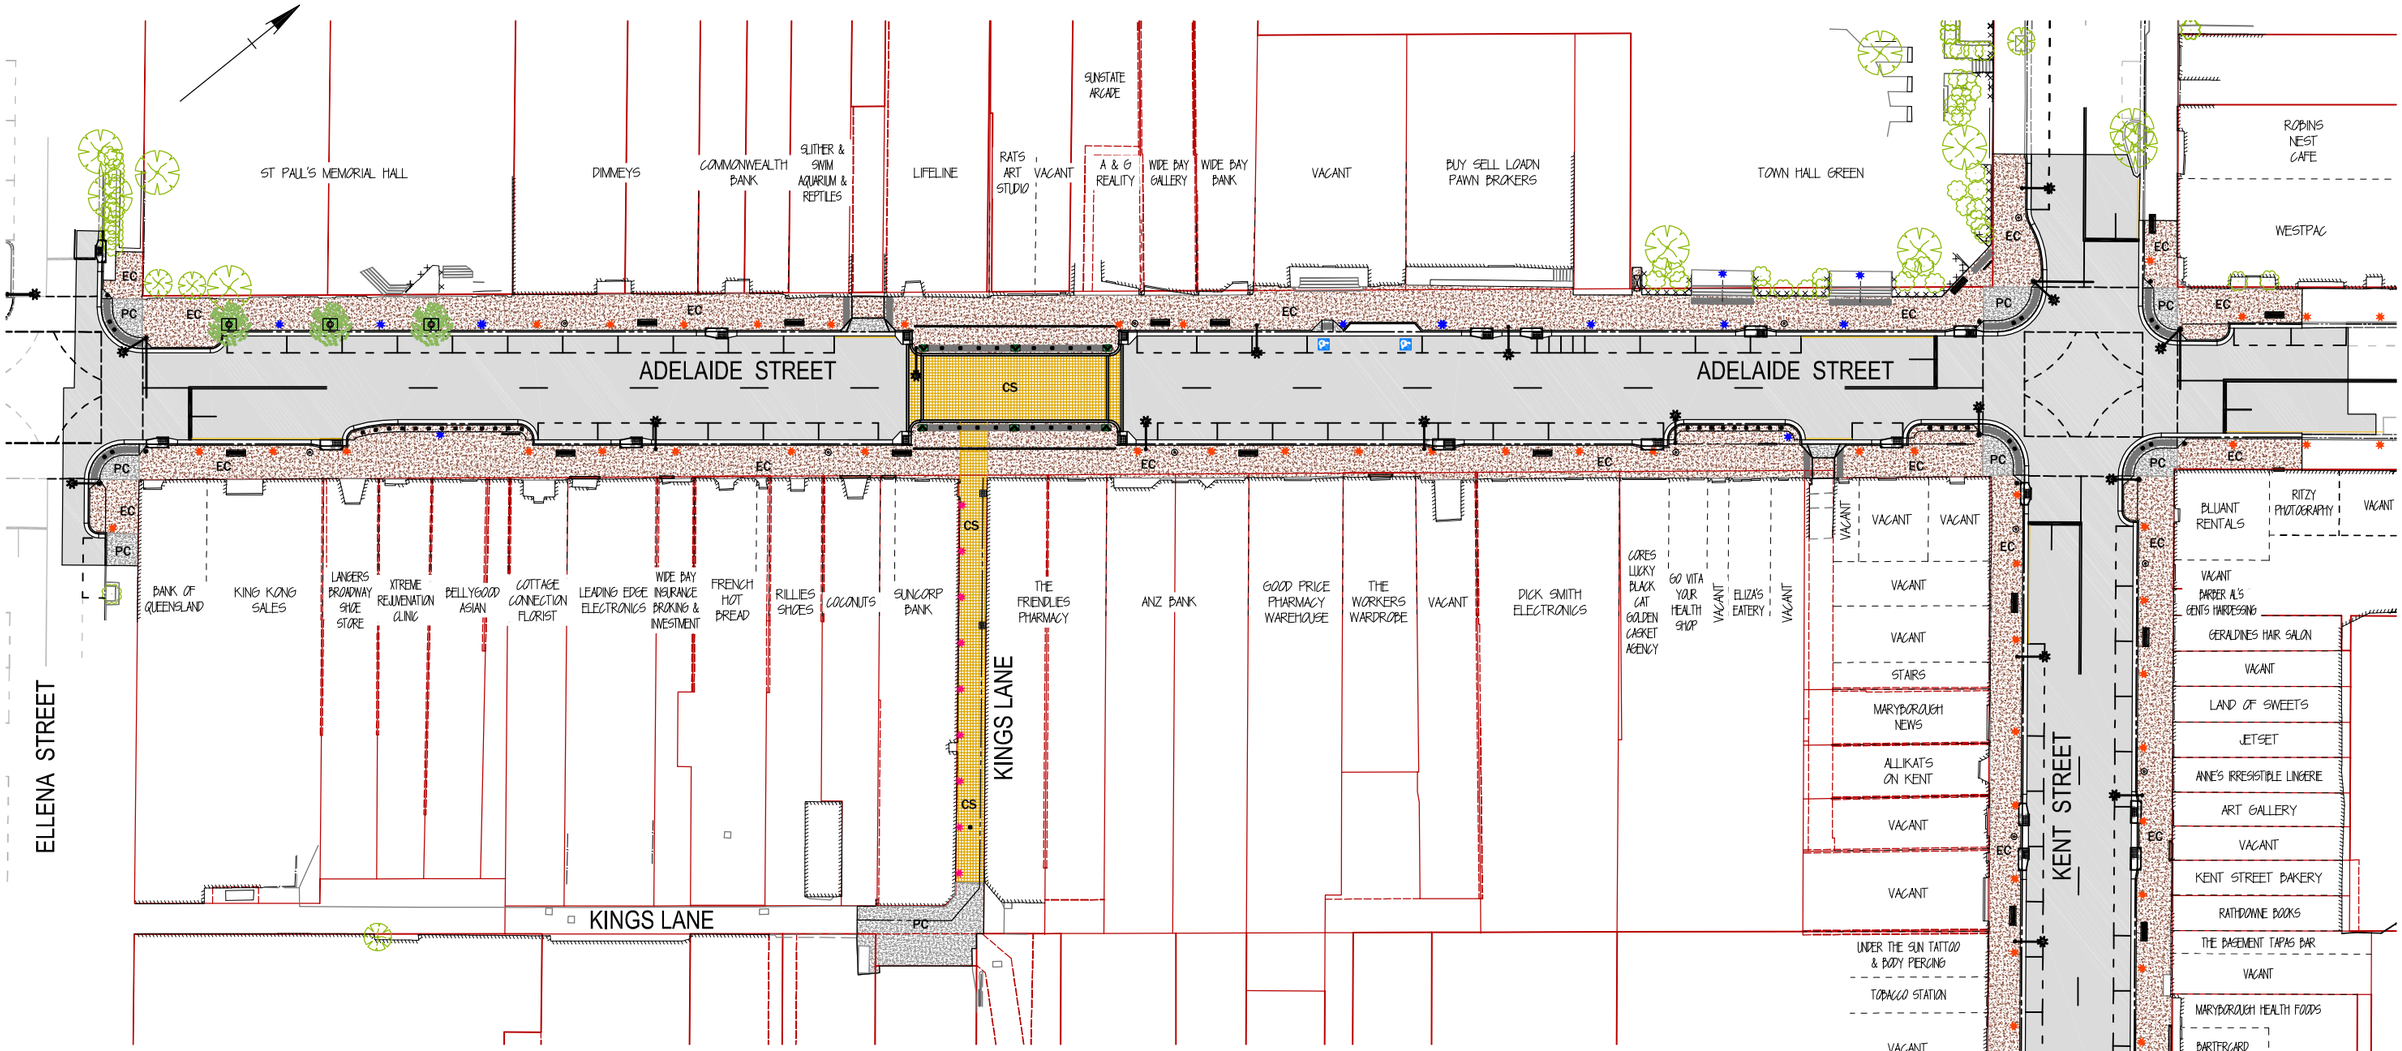

LEGEND

- EC — CONCRETE (EXPOSED AGGREGATE)
- PC — CONCRETE (PLAIN)
- ASPHALT
- CS — COBBLESTONE
- TREE & GRATE
- EXISTING TREE

SCOPE OF WORKS:

1. CONSTRUCTION TIMELINE – APRIL TO NOVEMBER (WEATHER PERMITTING)
2. SHOPS AND STREETS REMAIN OPEN
3. HERITAGE MARKETS TO BE MOVED TO TOWN HALL GREEN AND MCDOWELL CARPARK
4. REPLACE PAVED FOOTPATHS WITH EXPOSED AGGREGATE CONCRETE
5. REPLACE ALL KERB AND CHANNEL
6. NEW ASPHALT ROAD SURFACING
7. REPLACE ADELAIDE STREET PEDESTRIAN CROSSING WITH A RAISED COBBLESTONE CROSSING
8. NEW PEDESTRIAN STREET LIGHTING – LIGHT BOLLARDS AND LIGHT POSTS
9. NEW STREET FURNITURE – BINS, SEATS, ARTWORK, BOLLARDS AND TREES
10. UPGRADE TRAFFIC LIGHTS AT KENT AND ADELAIDE STREETS
11. UPGRADE TRAFFIC LIGHTS AT ELLENA AND ADELAIDE STREETS
12. COBBLESTONE KINGS LANE
13. REPLACE BOLLARDS AT BUILD OUTS
14. REMOVE TRAFFIC ISLANDS AND GARDEN BEDS IN ROADWAY
15. REMOVE GARDEN BEDS IN BUILD OUTS AND FOOTPATHS
16. STREETSCAPE ARTWORK AT ADELAIDE STREET CROSSING AND KING LANE

PROJECT EXTENTS NOT TO SCALE

Fraser Coast REGIONAL COUNCIL
Ph: 1300 794 929
www.frasercoast.qld.gov.au

FRASER COAST REGIONAL COUNCIL

MARYBOROUGH CBD BEAUTIFICATION WORKS

ADELAIDE STREET & KENT STREET (ELLENA STREET TO BAZAAR STREET)